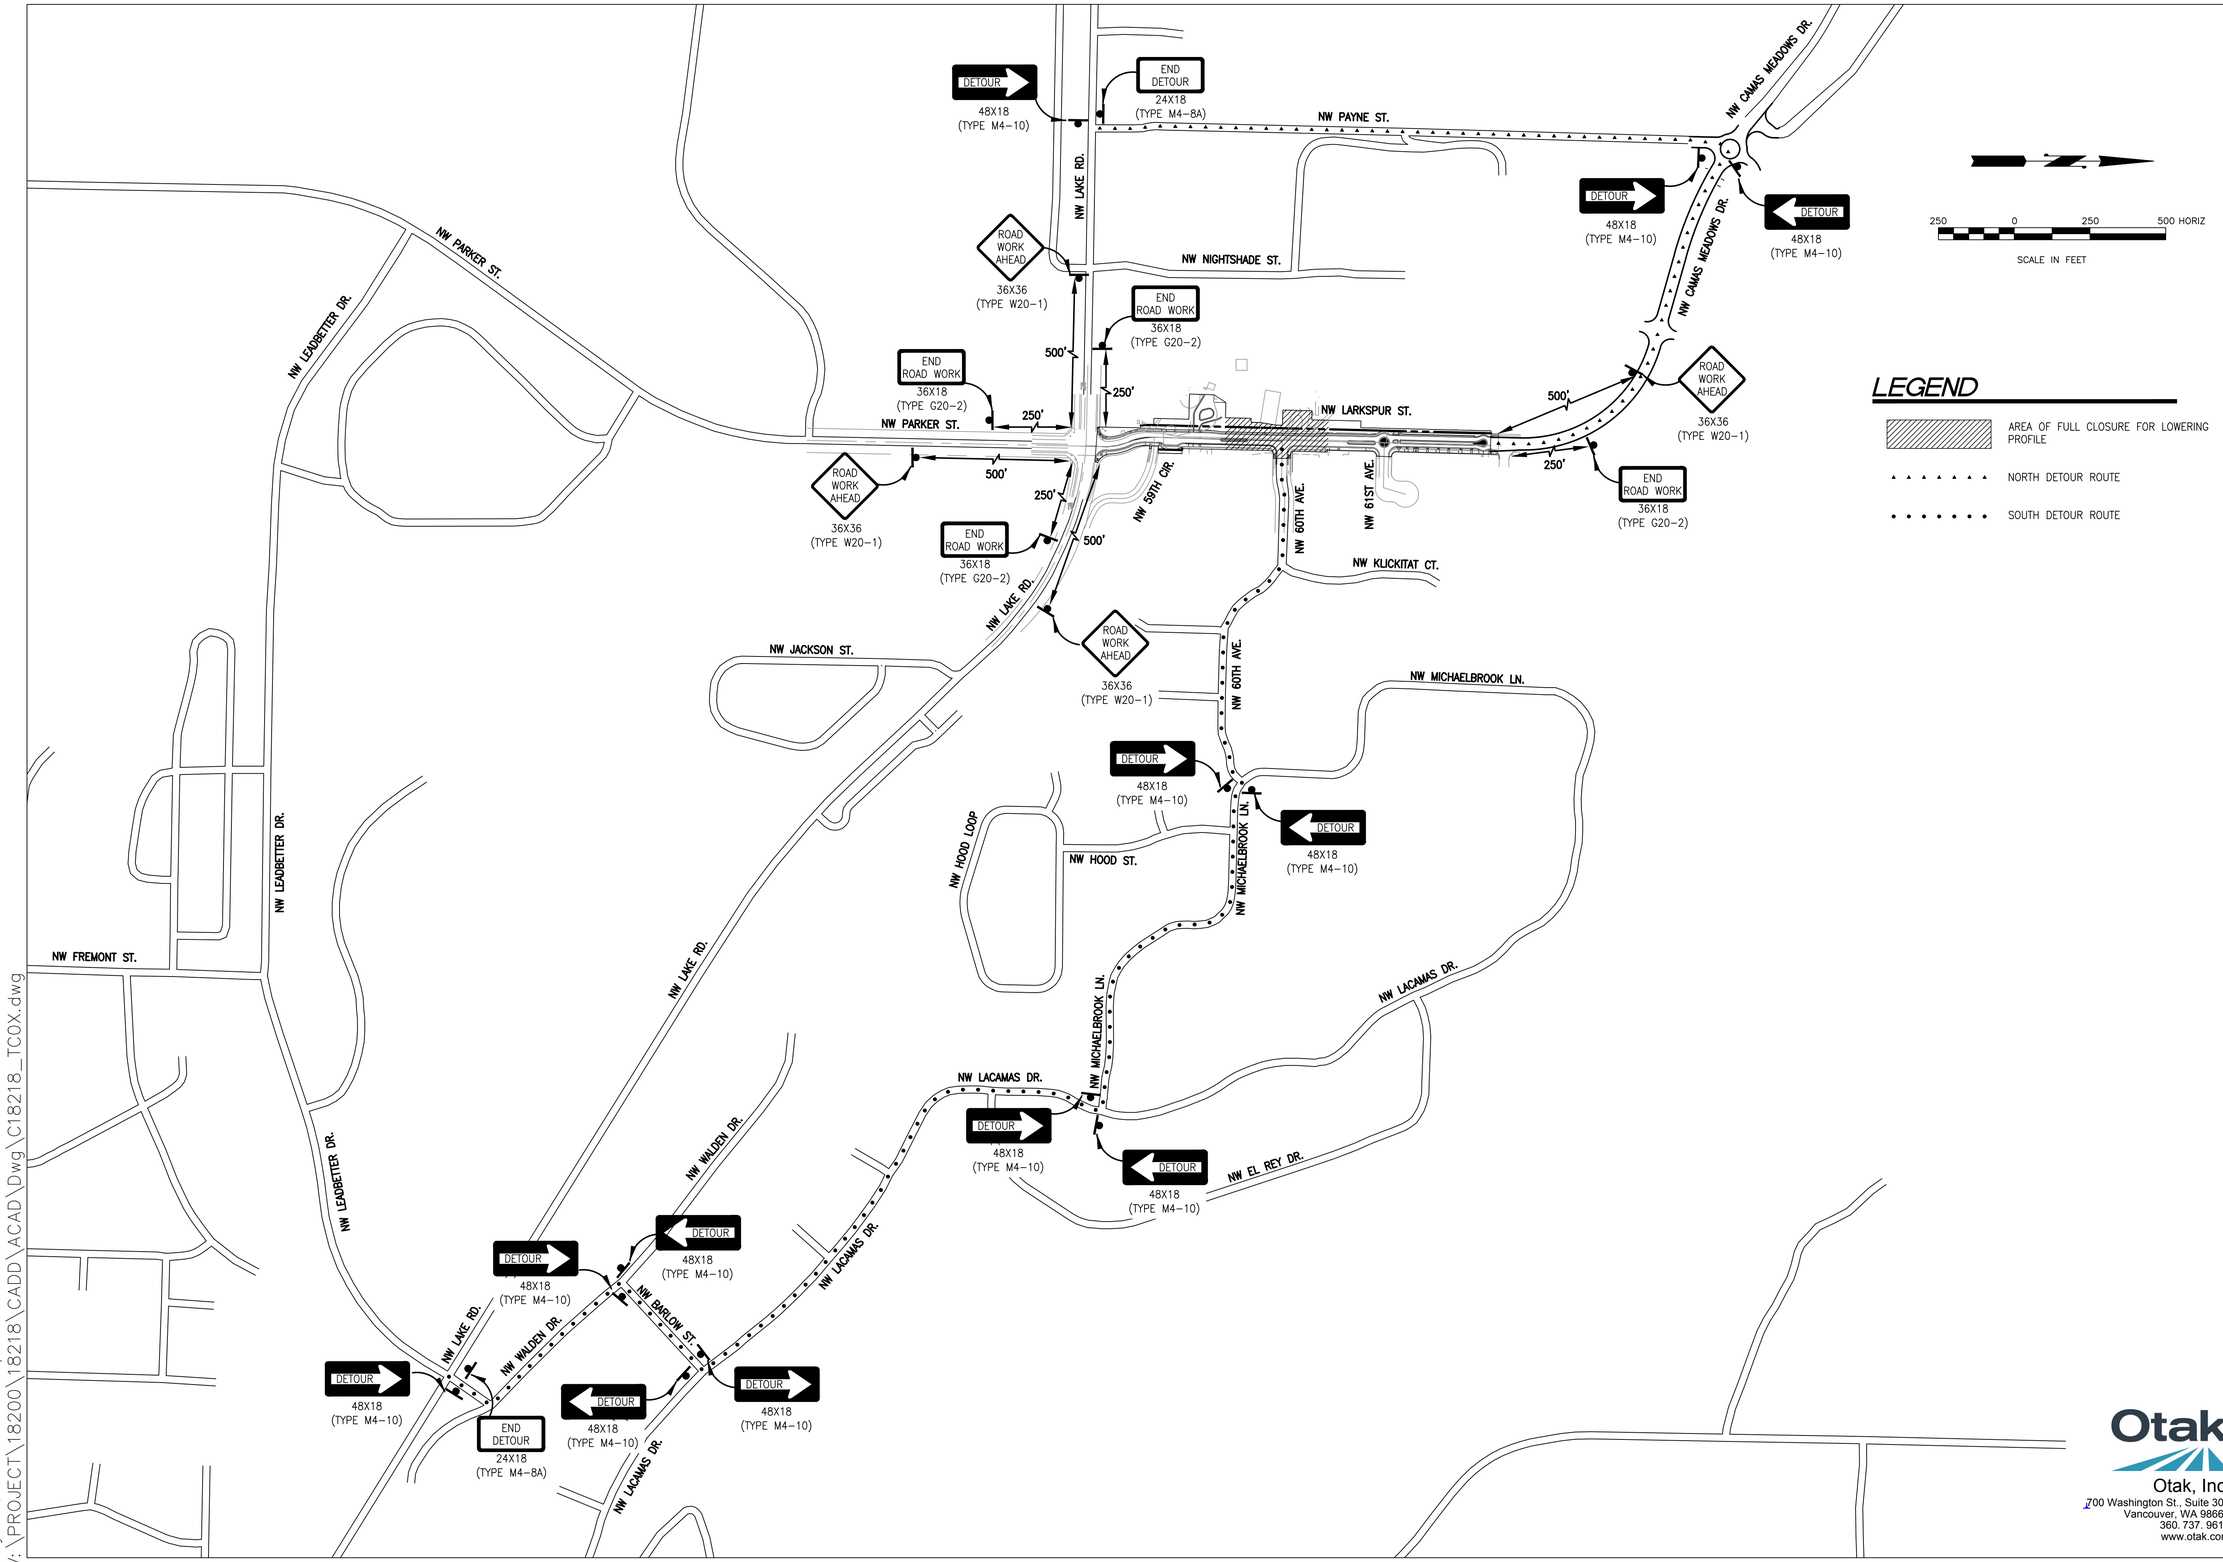

LEGEND

- AREA OF FULL CLOSURE FOR LOWERING PROFILE
- NORTH DETOUR ROUTE
- SOUTH DETOUR ROUTE

CALL 2 BUSINESS DAYS BEFORE YOU DIG
1-800-424-5555
"it's the law"
A FREE SERVICE
CLARK COUNTY UTILITIES COORDINATING COUNCIL

DATES	
DESIGN DATE:	MAY 2018
AS-BUILT DATE:	
SCALES	
HORIZONTAL:	AS SHOWN
VERTICAL:	AS SHOWN
CONTACTS	
DESIGNED BY:	PHIL HYMAS
APPROVED BY:	ALLEN HENDY
PROJ. ENGR.:	ALLEN HENDY

City of Camas WASHINGTON
616 NE 4TH AVENUE
CAMAS, WA 98607
PH:(360) 834-3451

DEPARTMENT OF PUBLIC WORKS

NW CAMAS MEADOWS DRIVE/
NW LARKSPUR STREET IMPROVEMENTS

TRAFFIC CONTROL PLAN

NOT FOR CONSTRUCTION

CAMAS PROJECT NUMBER
#S-604

STATUS
- [ ] DRAFT
- [x] CONSTRUCTION
- [ ] AS-BUILT

PAGE
38 OF 59

CAMAS DRAWING NUMBER
C36

CAMAS CATALOG NUMBER

Otak
Otak, Inc.
700 Washington St., Suite 300
Vancouver, WA 98660
360. 737. 9613
www.otak.com

May 07, 2018 - 1:24pm
V:\PROJECT\18200\18218\CADD\ACAD\Dwg\C18218_TC0X.dwg